Crib Wall at Weber Creek.

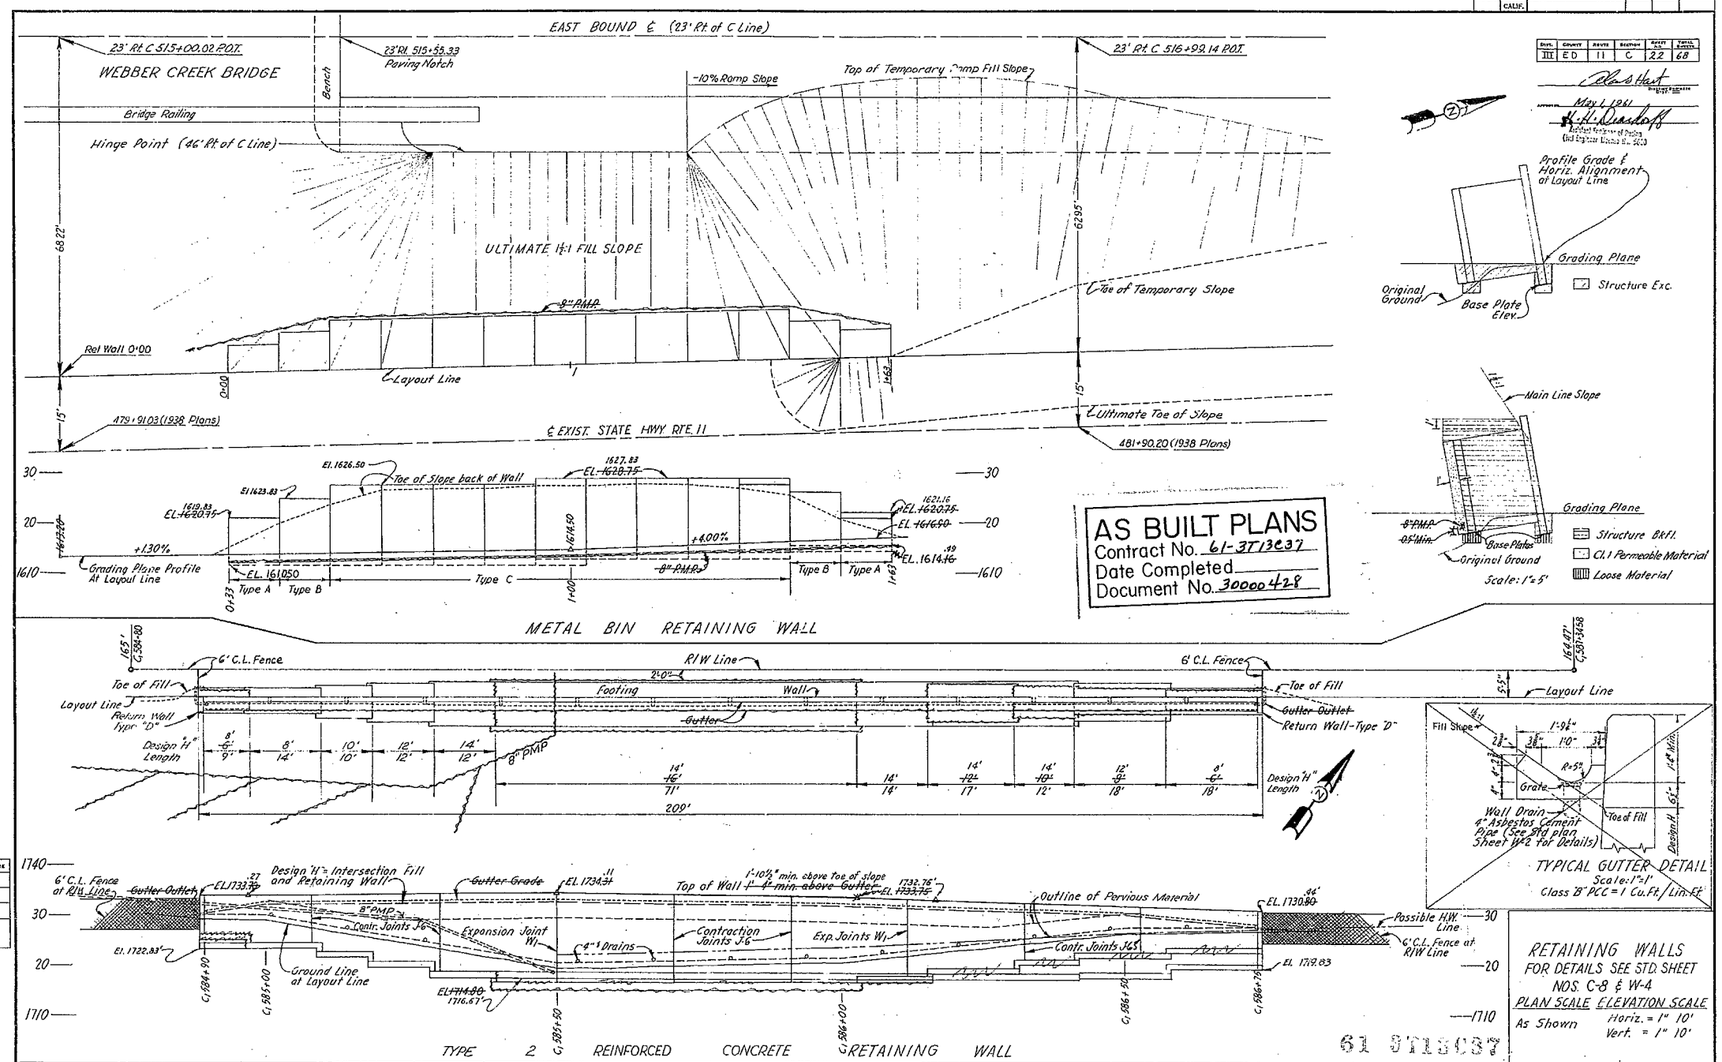

Dist.	County	Route	Section	Sheet No.	Total Sheets
III	ED	11	C	22	68

May 1 1961

Design Dept.	Initial	Date
Designed		
Traced		
Checked		
Supervised by		

22

Engineer	Date	Design Engineer	Date	Approval Recommended By	Date
W.R. Centerwall	3/61	L.Y. Blackburn	3/61	P.C. Sheridan	3/61

61 3T13C37